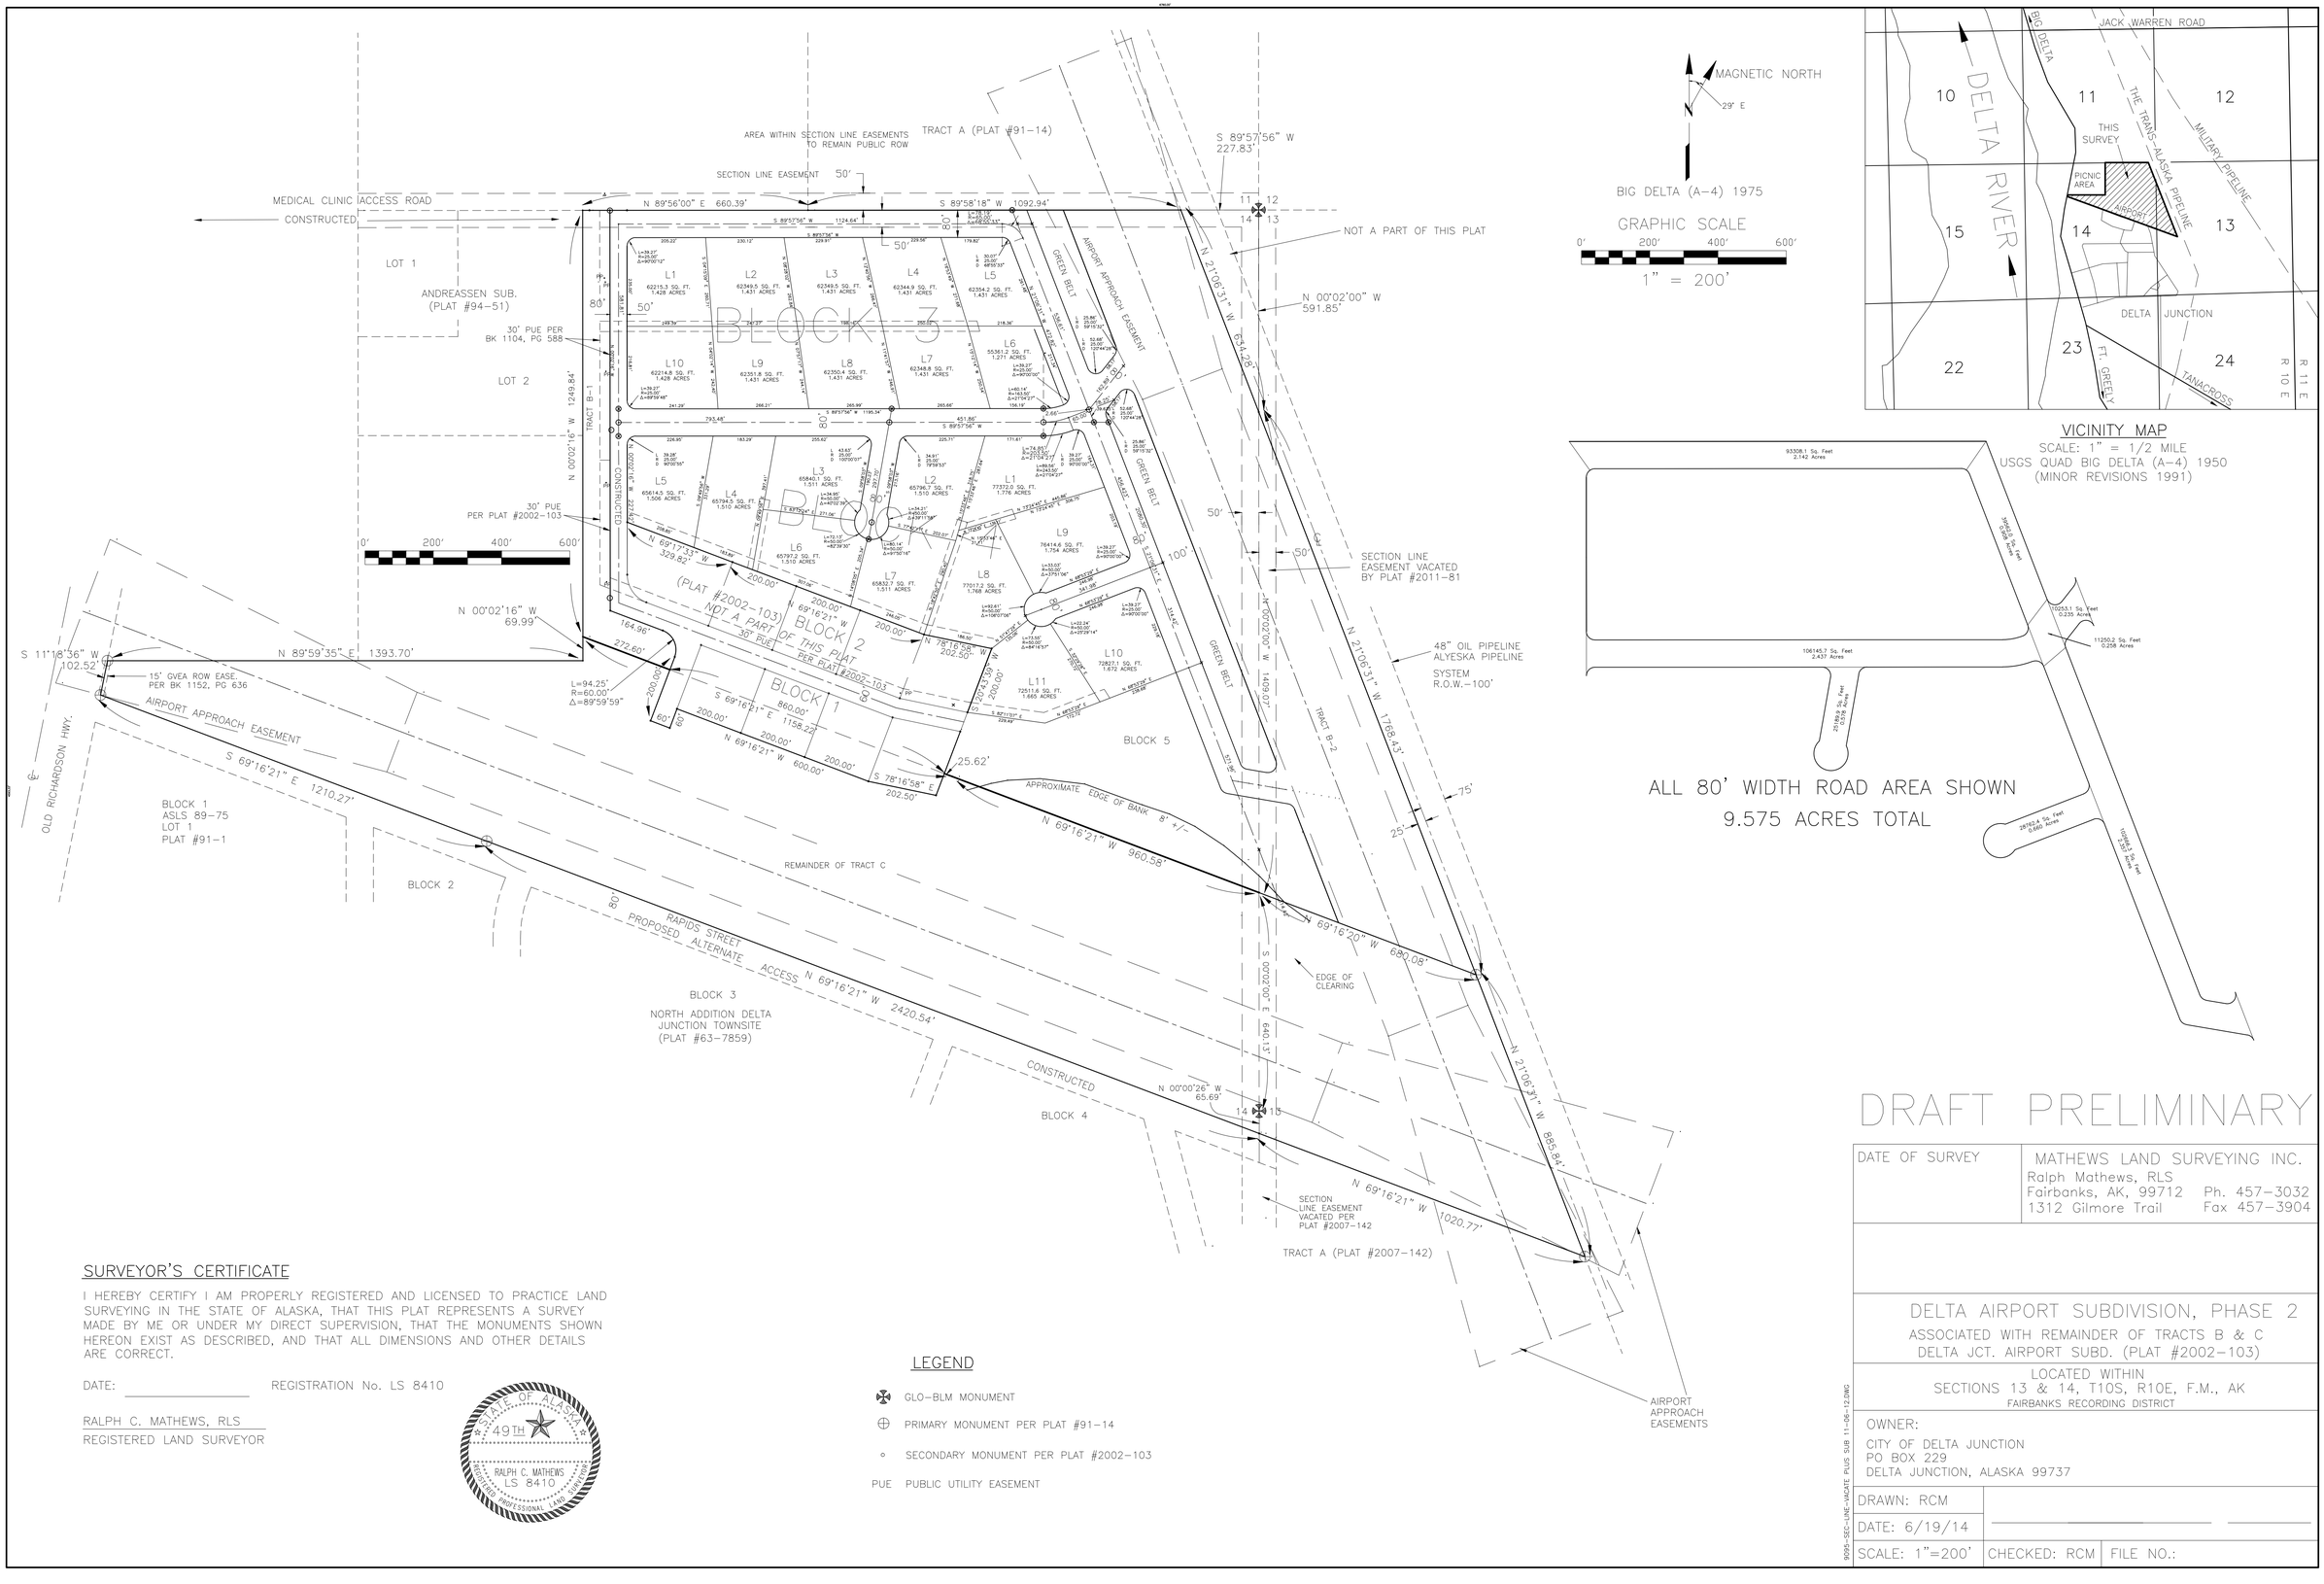

VICINITY MAP
SCALE: 1" = 1/2 MILE
USGS QUAD BIG DELTA (A-4) 1950
(MINOR REVISIONS 1991)

ALL 80' WIDTH ROAD AREA SHOWN
9.575 ACRES TOTAL

SURVEYOR'S CERTIFICATE

I HEREBY CERTIFY I AM PROPERLY REGISTERED AND LICENSED TO PRACTICE LAND SURVEYING IN THE STATE OF ALASKA, THAT THIS PLAT REPRESENTS A SURVEY MADE BY ME OR UNDER MY DIRECT SUPERVISION, THAT THE MONUMENTS SHOWN HEREON EXIST AS DESCRIBED, AND THAT ALL DIMENSIONS AND OTHER DETAILS ARE CORRECT.

DATE: _____ REGISTRATION No. LS 8410

RALPH C. MATHEWS, RLS
REGISTERED LAND SURVEYOR

STATE OF ALASKA 49TH RALPH C. MATHEWS LS 8410 REGISTERED PROFESSIONAL LAND SURVEYOR

LEGEND

- GLO-BLM MONUMENT
- PRIMARY MONUMENT PER PLAT #91-14
- SECONDARY MONUMENT PER PLAT #2002-103

PUE PUBLIC UTILITY EASEMENT

DRAFT PRELIMINARY

DATE OF SURVEY	MATHEWS LAND SURVEYING INC. Ralph Mathews, RLS Fairbanks, AK, 99712 Ph. 457-3032 1312 Gilmore Trail Fax 457-3904

DELTA AIRPORT SUBDIVISION, PHASE 2

ASSOCIATED WITH REMAINDER OF TRACTS B & C
DELTA JCT. AIRPORT SUBD. (PLAT #2002-103)

LOCATED WITHIN
SECTIONS 13 & 14, T10S, R10E, F.M., AK
FAIRBANKS RECORDING DISTRICT

OWNER:
CITY OF DELTA JUNCTION
PO BOX 229
DELTA JUNCTION, ALASKA 99737

DRAWN: RCM		
DATE: 6/19/14		
SCALE: 1"=200'	CHECKED: RCM	FILE NO.:

9095-SEC-LINE-VACATE PLUS SUB 11-06-12.DWG